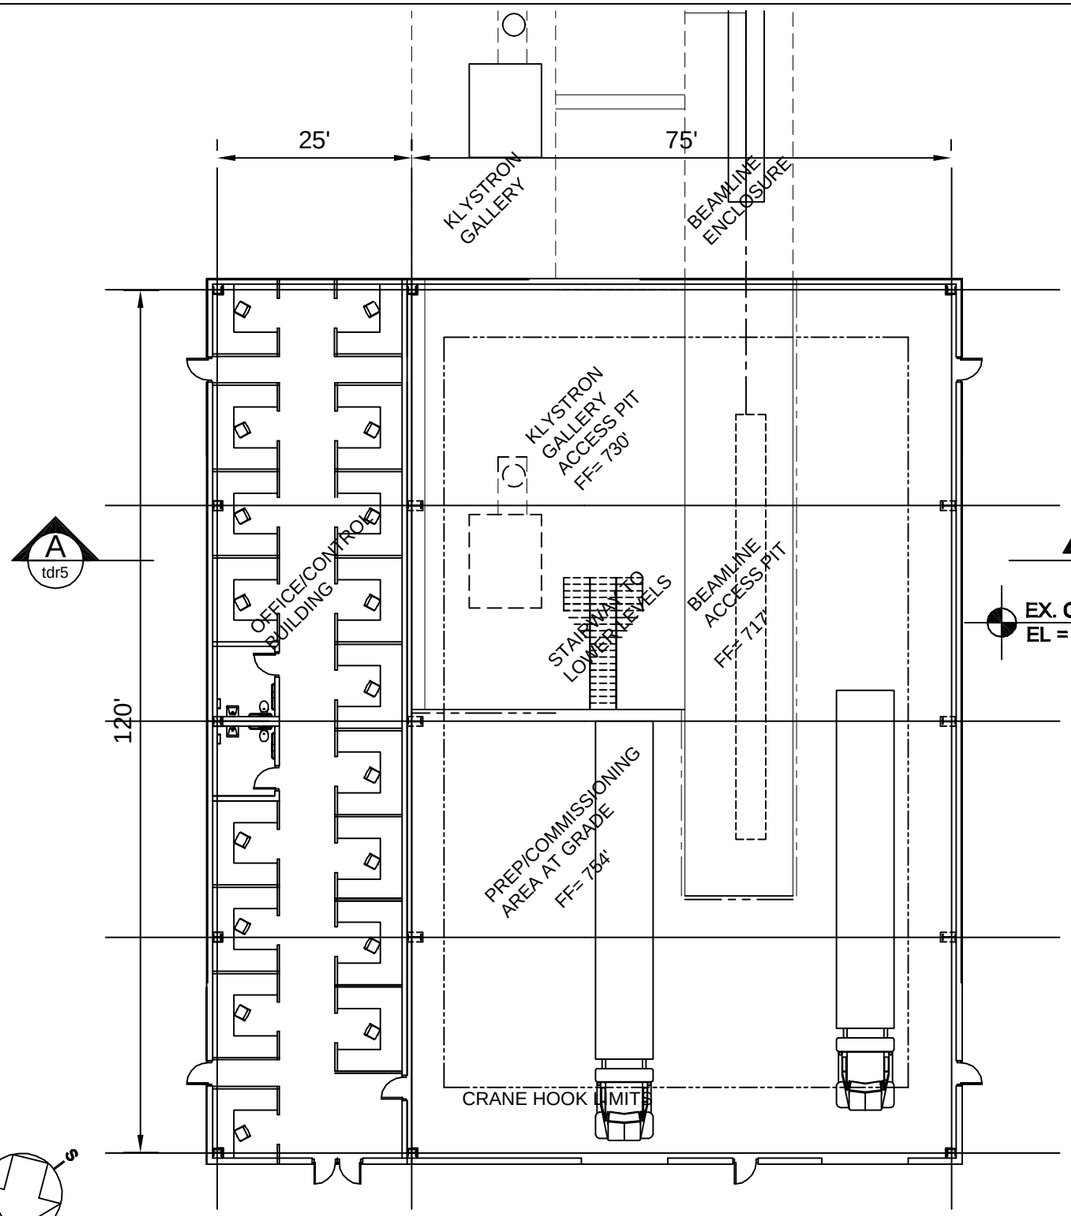

PLAN VIEW - FRONT END BUILDING

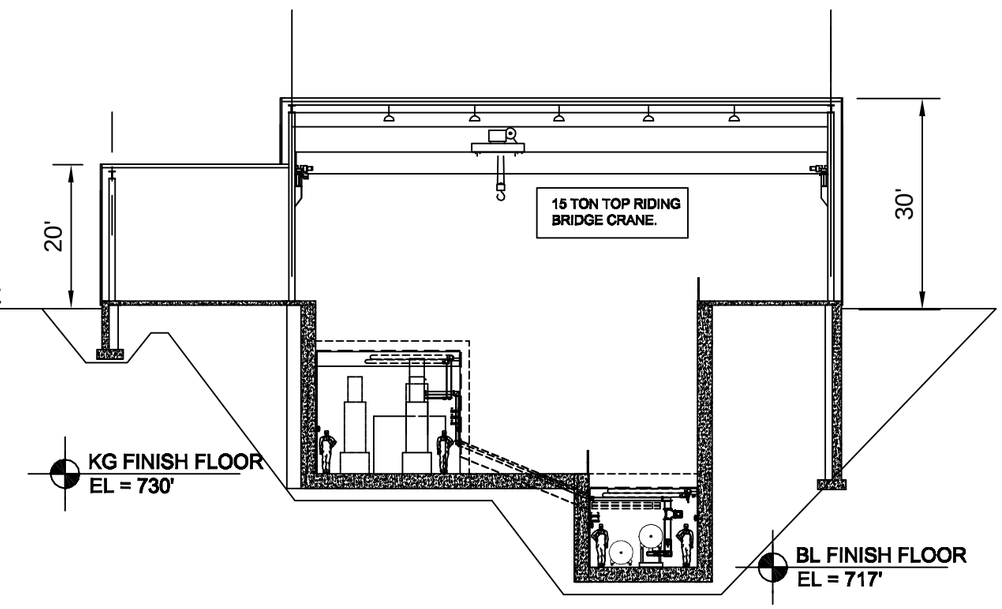

SECTION THRU FEB A

REV.	DATE	DESCRIPTIONS

REVISIONS

	NAME	DATE
DESIGNED		
DRAWN		
CHECKED		
APPROVED		
SUBMITTED		

SCALE:

1" = 20'-0"

20 0 20 40

SCALE FEET

FERMI NATIONAL ACCELERATOR LABORATORY

UNITED STATES DEPARTMENT OF ENERGY

8 GEV LINAC STUDY

FRONT END BUILDING

DRAWING NO. **6-9-3** **TDR-5** REV.