REVISIONS				
ZONE	REV.	DESCRIPTION	CHECKED	APPROVED
ALL	A	REMOVED CONDUIT LOCATIONS SEE DWG.79000-D-0003 MOVED & MODIFIED 4K COLD BOX MOVED & MODIFIED HE STORAGE TANKS MOVED COALESCERS & ADSORBER ADDED AMBIENT VAPORIZER AMHP 9-26-01	B DEMAREE 5/18/01	

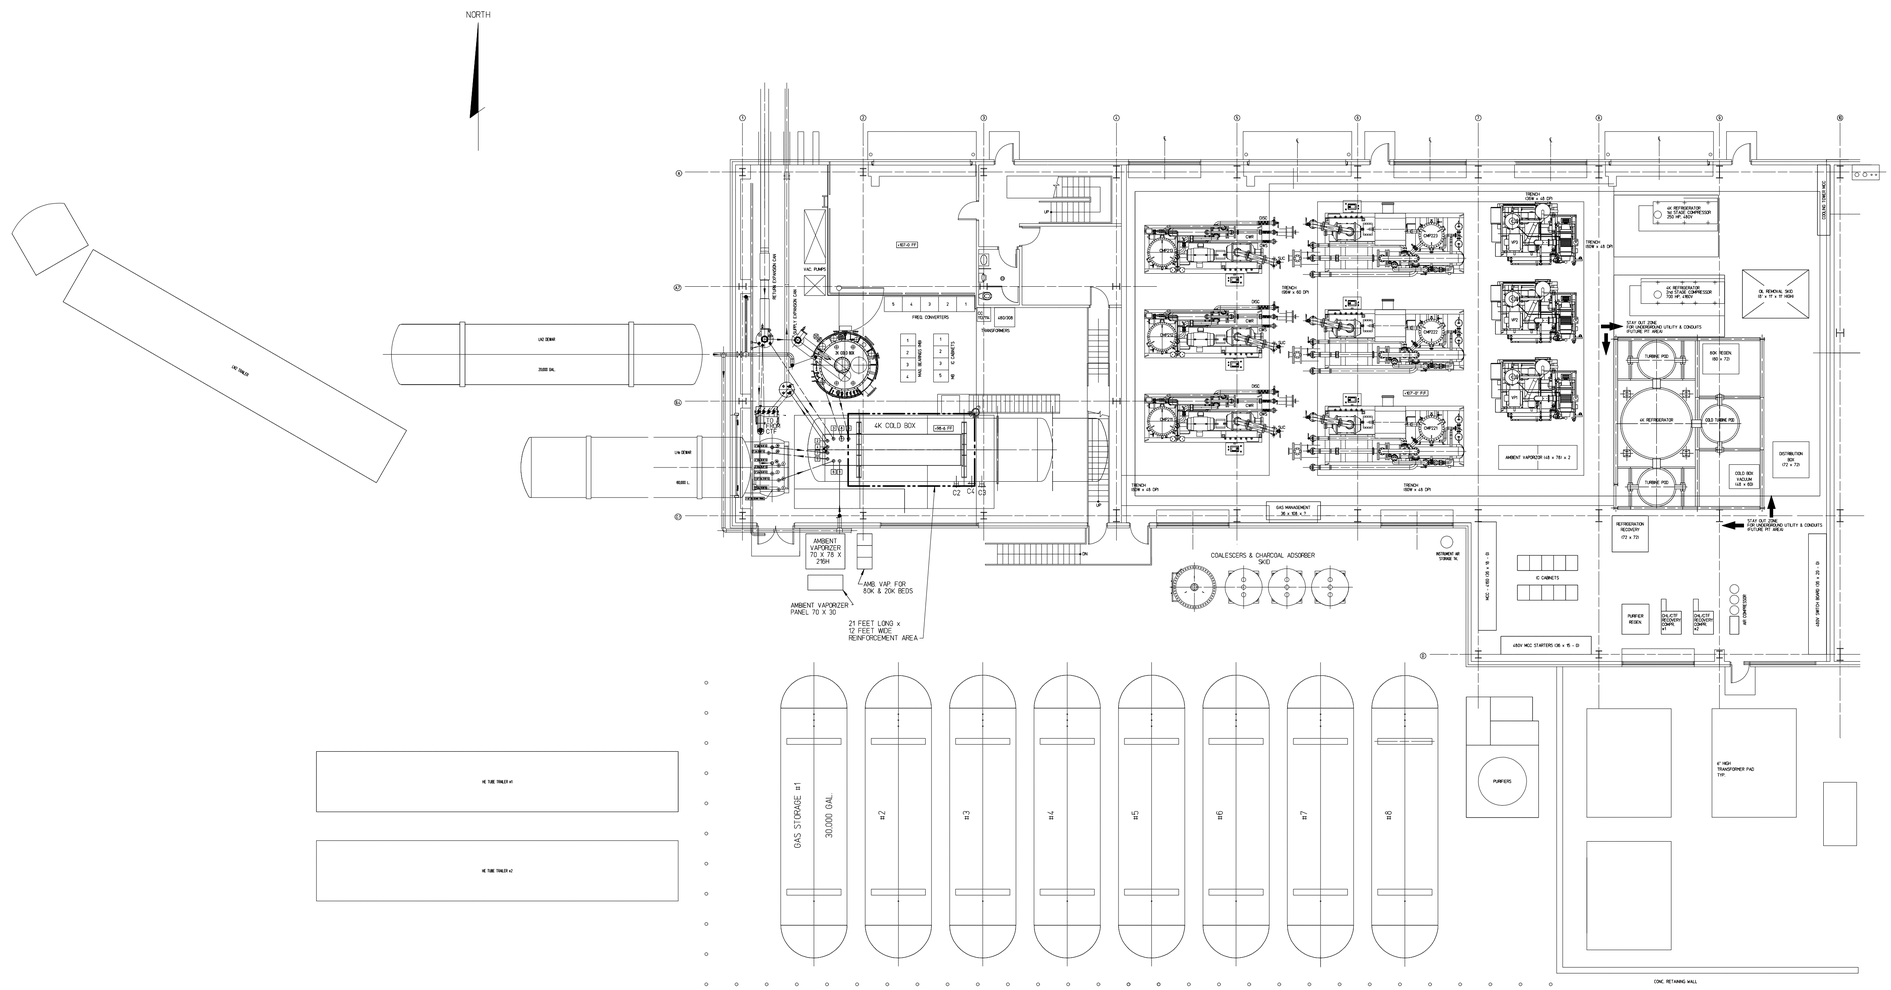

THIS IS AN OPEN REVISION

DIM & TOL PER ASME Y14.5
UNLESS OTHERWISE SPECIFIED DIMENSIONS ARE IN INCHES
TOLERANCES ARE:
FRACTIONS N/A DECIMAL XX ± N/A XXX ± N/A ANGLES N/A
MATERIAL N/A
FINISH N/A UNLESS OTHERWISE NOTED
DEBURR & BREAK ALL SHARP EDGES
DO NOT SCALE DRAWING

SNS DWG. NO. 104120100-M6E-E310-E001 Rev.00x

APPROVALS	DATE
DRAWN M. ZARECKY	01/26/01
CHECKED M. ZARECKY	01/26/01
APPROVED R. GANNI	01/26/01
APPROVED D. ARENIUS	01/26/01

Thomas Jefferson National Accelerator Facility
NEWPORT NEWS, VIRGINIA
UNITED STATES DEPARTMENT OF ENERGY

SPALLATION NEUTRON SOURCE
CENTRAL HELIUM LIQUEFIER
EQUIPMENT PLAN

SIZE E DWG. NO. 79000-E-0002 REV. A
SCALE 1/8" = 1'- 0" USED ON ASSY NO. - SHEET 1 OF 1

/wbs/7/wbs_7_9/79000/0002E

DWG NO. 79000-E-0002 SHT 1 REV A