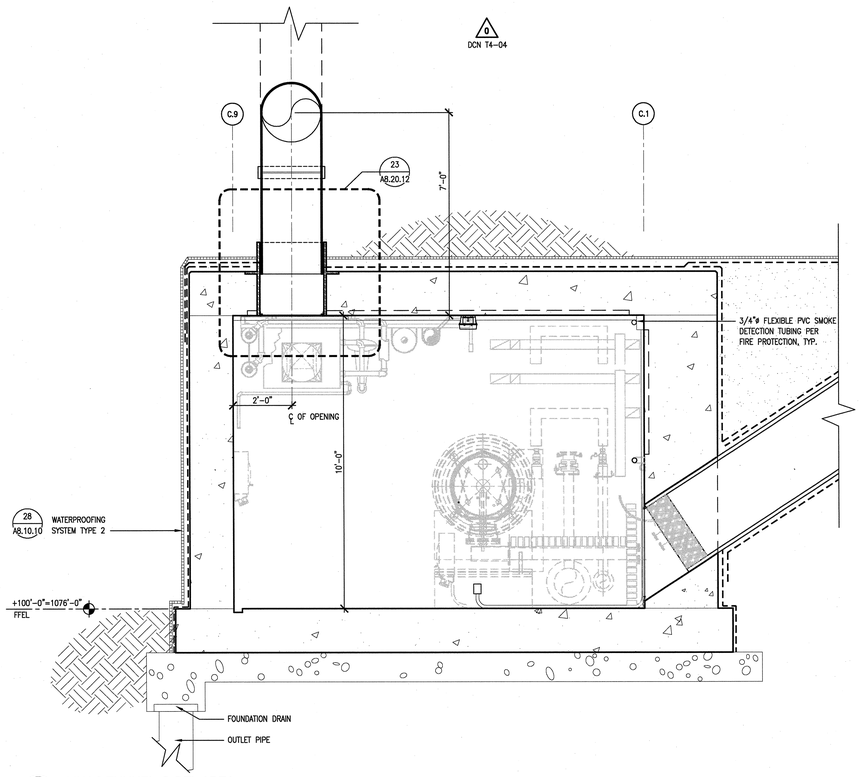

2 A2.01.10 LINAC TUNNEL @ DTL AREA
SCALE: 1/2"=1'-0"
AWS050-4

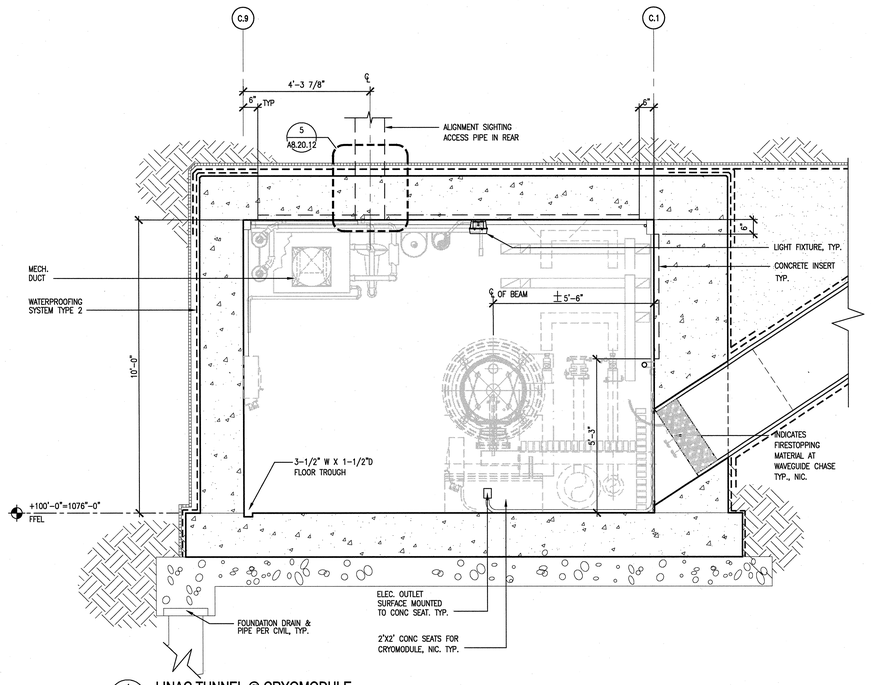

1 A2.01.10 LINAC TUNNEL @ CRYOMODULE
SCALE: 1/2"=1'-0"
AWS040-4

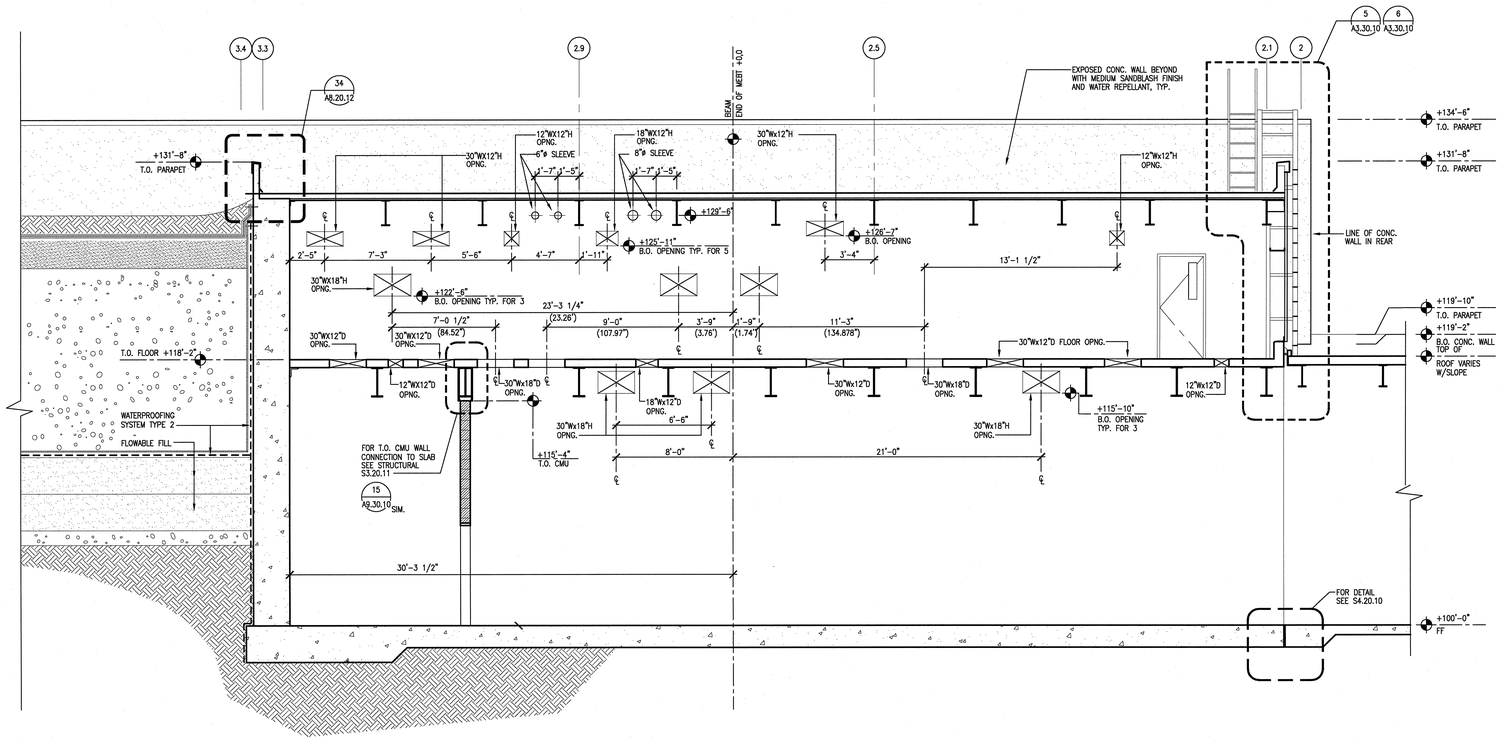

3 A2.01.02 FE BLDG.- SECTION @ MECH. MEZZANINE
SCALE: 1/4"=1'-0"
ASC035-4

2' 1' 0 2' 4'
SCALE: 1/2" = 1'-0"

NO REPRESENTATION OR WARRANTY, EXPRESSED OR IMPLIED, IS MADE AS TO THE ACCURACY, COMPLETENESS OR USEFULNESS OF THE INFORMATION OR STATEMENTS CONTAINED IN THESE DRAWINGS, OR THAT THE USE OR DISCLOSURE OF ANY INFORMATION, APPARATUS, METHOD, OR PROCESS DISCLOSED IN THESE DRAWINGS MAY NOT INFRINGE PRIVATE RIGHTS OF OTHERS. NO LIABILITY IS ASSUMED WITH RESPECT TO THE USE OF, OR FOR DAMAGES RESULTING FROM THE USE OF ANY INFORMATION, APPARATUS, METHOD, OR PROCESS DISCLOSED IN THESE DRAWINGS. DRAWINGS MADE AVAILABLE FOR INFORMATION TO BIDDER ARE NOT TO BE USED FOR OTHER PURPOSES AND ARE TO BE RETURNED UPON REQUEST OF THE FORWARDING CONTRACTOR.

NUMBER OF SECTION OR DETAIL
DRAWING ON WHICH SECTION OR DETAIL IS SHOWN OR TAKEN
SECTION AND DETAIL KEY

THIS DOCUMENT CONTROLLED BY
CHANGE CONTROL SYSTEM 4
ENGINEERING PROCEDURE SNS-ENG-G001

REV	CODE	CHANGE CONTROL SYSTEM	CHANGE REQUEST NUMBER	DESCRIPTION	DSN	CHK	DEPT
1	–	4	–	BASIS OF AWARD – 10/3/2001	MJ	TW	
0	A	4	4	CFC – FE/LN/KL DESIGN SUBMITTAL – 6/27/01 + DCN T4-04	MJ	TW	

REVISION OR ISSUE PURPOSE

DATE	PE	DATE	PJ	DATE	REQ	DATE	UTB	DATE	RPE	RPE NO	DATE
	CJG	10/3/01	RLB 10/3/01	10/3/01			JRL	10/3/01	RLB	102104	10/3/01
	CJG	6/28/01	TM	6/28/01			JRL	6/28/01	JPD	101974	6/27/01

REVISION APPROVALS

ST	CV	EC	EE	EM	IE	M	PD	SE	AR
SC	AW	BS	RL	BS	BJ	–	BS	–	WS
SC	AW	BS	RL	BS	BJ	–	BS	–	WS

SQUAD CHECK

RPE
ROBERT L. BARNES REGISTERED ARCHITECT No. 102104 STATE OF TENNESSEE
10/3/01
REV. 1 DATE 10/3/01

DSN	M. JEDYNAK	10/3/01
DRW	C. MARTINEZ	10/3/01
CHK	T. WONG	10/3/01
DEPT		
PE	C. GARREN	6/28/01
PJ	T. MCLAUGHLIN	6/28/01
REQ		
UTB	JR LAWSON	6/28/01

DRAWING APPROVALS

108030200-A8E-8200-A005

Knight/Jacobs Joint Venture
701 Scarboro Road, MS 8253
Oak Ridge, TN 37830
865-241-9433
fax 865-241-3400

KNIGHT
Knight Advanced Technology
1453 Mission Street
San Francisco, CA 94103

UT-BATTELLE
Oak Ridge National Laboratory
managed for the DEPARTMENT OF ENERGY under U.S. GOVERNMENT contract DE-AC05-00OR22725
UT-BATTELLE, LLC. • Oak Ridge, Tennessee

PROJECT NAME:
SPALLATION NEUTRON SOURCE

LINAC/KLYSTRON BUILDING SECTIONS

1	48	49	50	PLANT	BLDG	FL	SH.	OF	TYPE	CLASS
3	A	X	X	8	8200		1	1	S	U
51		52		53	WBS					REV
NC		NA			1.8.3.2		A3.20.13			1

Date: 10/03/2001 Time: 15:13:32
Username: CGARREN
R:\SNS\2_WBS\2PROJECTS\8200\100_CAD\1400A_K1\A3_FLOT\A3-20-13.DWG

AutoCAD