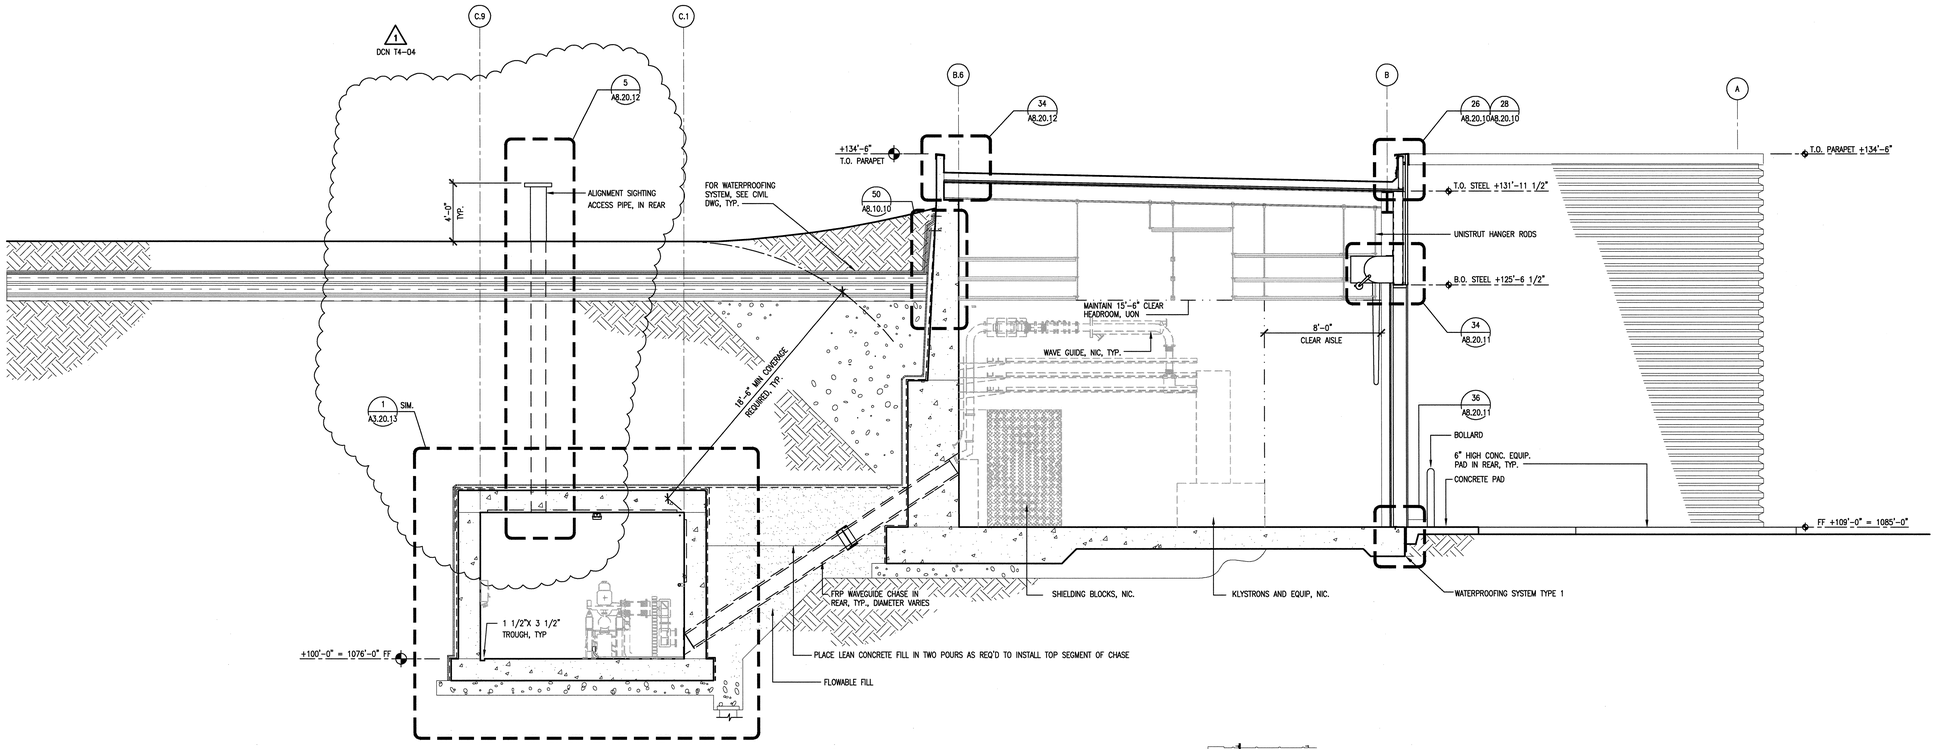

1 A2.01.03 LINAC/KLYSTRON SECTION
SCALE: 1/4"=1'-0"
ASC040-4

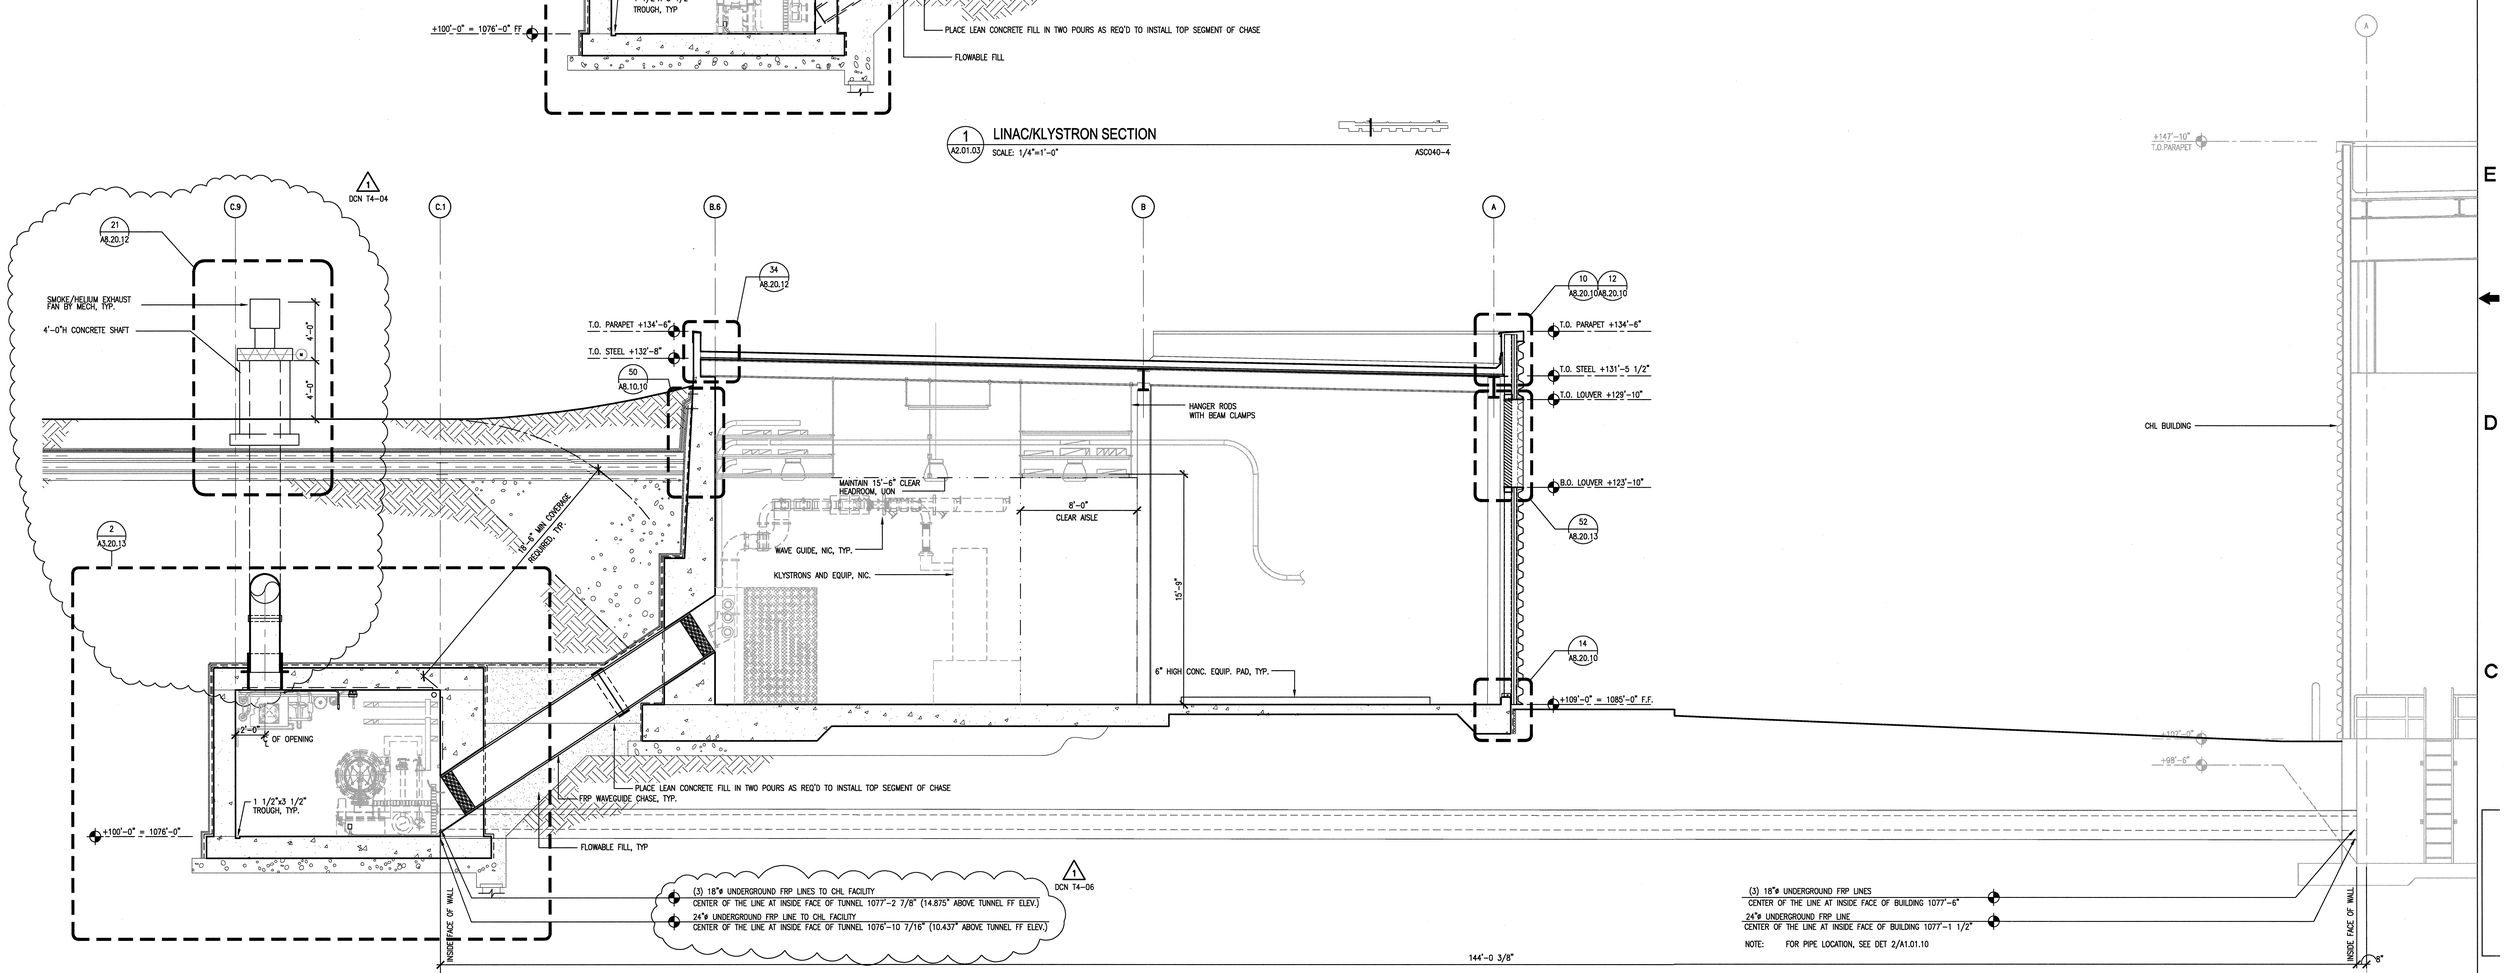

2 A2.01.06 LINAC/KLYSTRON SECTION
SCALE: 1/4"=1'-0"
ASC050-4

NO REPRESENTATION OR WARRANTY, EXPRESSED OR IMPLIED, IS MADE AS TO THE ACCURACY, COMPLETENESS OR USEFULNESS OF THE INFORMATION OR STATEMENTS CONTAINED IN THESE DRAWINGS, OR THAT THE USE OR DISCLOSURE OF ANY INFORMATION, APPARATUS, METHOD, OR PROCESS DISCLOSED IN THESE DRAWINGS MAY NOT INFRINGE PRIVATE RIGHTS OF OTHERS. NO LIABILITY IS ASSUMED WITH RESPECT TO THE USE OF, OR FOR DAMAGES RESULTING FROM THE USE OF ANY INFORMATION, APPARATUS, METHOD, OR PROCESS DISCLOSED IN THESE DRAWINGS. DRAWINGS MADE AVAILABLE FOR INFORMATION TO BIDDER ARE NOT TO BE USED FOR OTHER PURPOSES AND ARE TO BE RETURNED UPON REQUEST OF THE FORWARDING CONTRACTOR.

NUMBER OF SECTION OR DETAIL
DRAWING ON WHICH SECTION OR DETAIL IS SHOWN OR TAKEN
SECTION AND DETAIL KEY

THIS DOCUMENT CONTROLLED BY
CHANGE CONTROL SYSTEM 4
ENGINEERING PROCEDURE SNS-ENG-G001

REV	CHANGE TYPE	CHANGE CONTROL SYSTEM	CHANGE REQUEST NUMBER	DESCRIPTION	DSN	CHK	DEPT	DATE	PE	DATE	PJ	DATE	REQ	DATE	UTB	DATE	RPE	RPE NO	DATE	SC	AW	BS	RL	BS	BJ	–	BS	–	WS
0				CFC – FE/LN/KL DESIGN SUBMITTAL – 6/27/01 +DCN T4-04; T4-06	MJ	TW		6/27/01		6/27/01		6/27/01		6/27/01		6/27/01	JPD	101974	6/27/01										
																				ST	CV	EC	EE	EM	IE	M	PD	SE	AR

REVISION OR ISSUE PURPOSE — REVISION APPROVALS — SQUAD CHECK

RPE
JOHN P. DUQUETTE, REGISTERED ARCHITECT, STATE OF TENNESSEE, NO. 101974
REV. 0 DATE 6/27/01
DRAWING APPROVALS

DSN	M. JEDYNAK	6/27/200
DRW	C. MARTINEZ	6/27/200
CHK	T. WONG	6/27/200
DEPT		
PE		6/27/01
PJ		6/27/01
REQ		
UTB		6/27/01

108030300-A8E-8300-A030

Knight/Jacobs Joint Venture
701 Scarboro Road, MS 8253
Oak Ridge, TN 37830
865-241-9433
fax 865-241-3400

KNIGHT
Knight Advanced Technology
1453 Mission Street
San Francisco, CA 94103

UT-BATTELLE
Oak Ridge National Laboratory
managed for the DEPARTMENT OF ENERGY under U.S. GOVERNMENT contract DE-AC05-00OR22725
UT-BATTELLE, LLC, • Oak Ridge, Tennessee

PROJECT NAME:
SPALLATION NEUTRON SOURCE

LINAC/KLYSTRON BUILDING SECTIONS

1	48	49	50	PLANT	BLDG	FL	SH.	OF	TYPE	CLASS
3	A	X	X	8	8300		1	1	S	U
51		52		53	WBS					REV
NC		NA			1.8.3.3		A3.20.12			0

Date: 06/29/2001 Time: 15:24:25
Username: WONGT
K:\SPS_WBS\PROJECTS\1000\LINAC\LINAC_PLTAB_PLOT\A3-20-12.DWG

AutoCAD