NEXT ASS'Y: FINAL ASS'Y:

NOTES:

1. FOR NOTES SEE DWG S2.01.02.

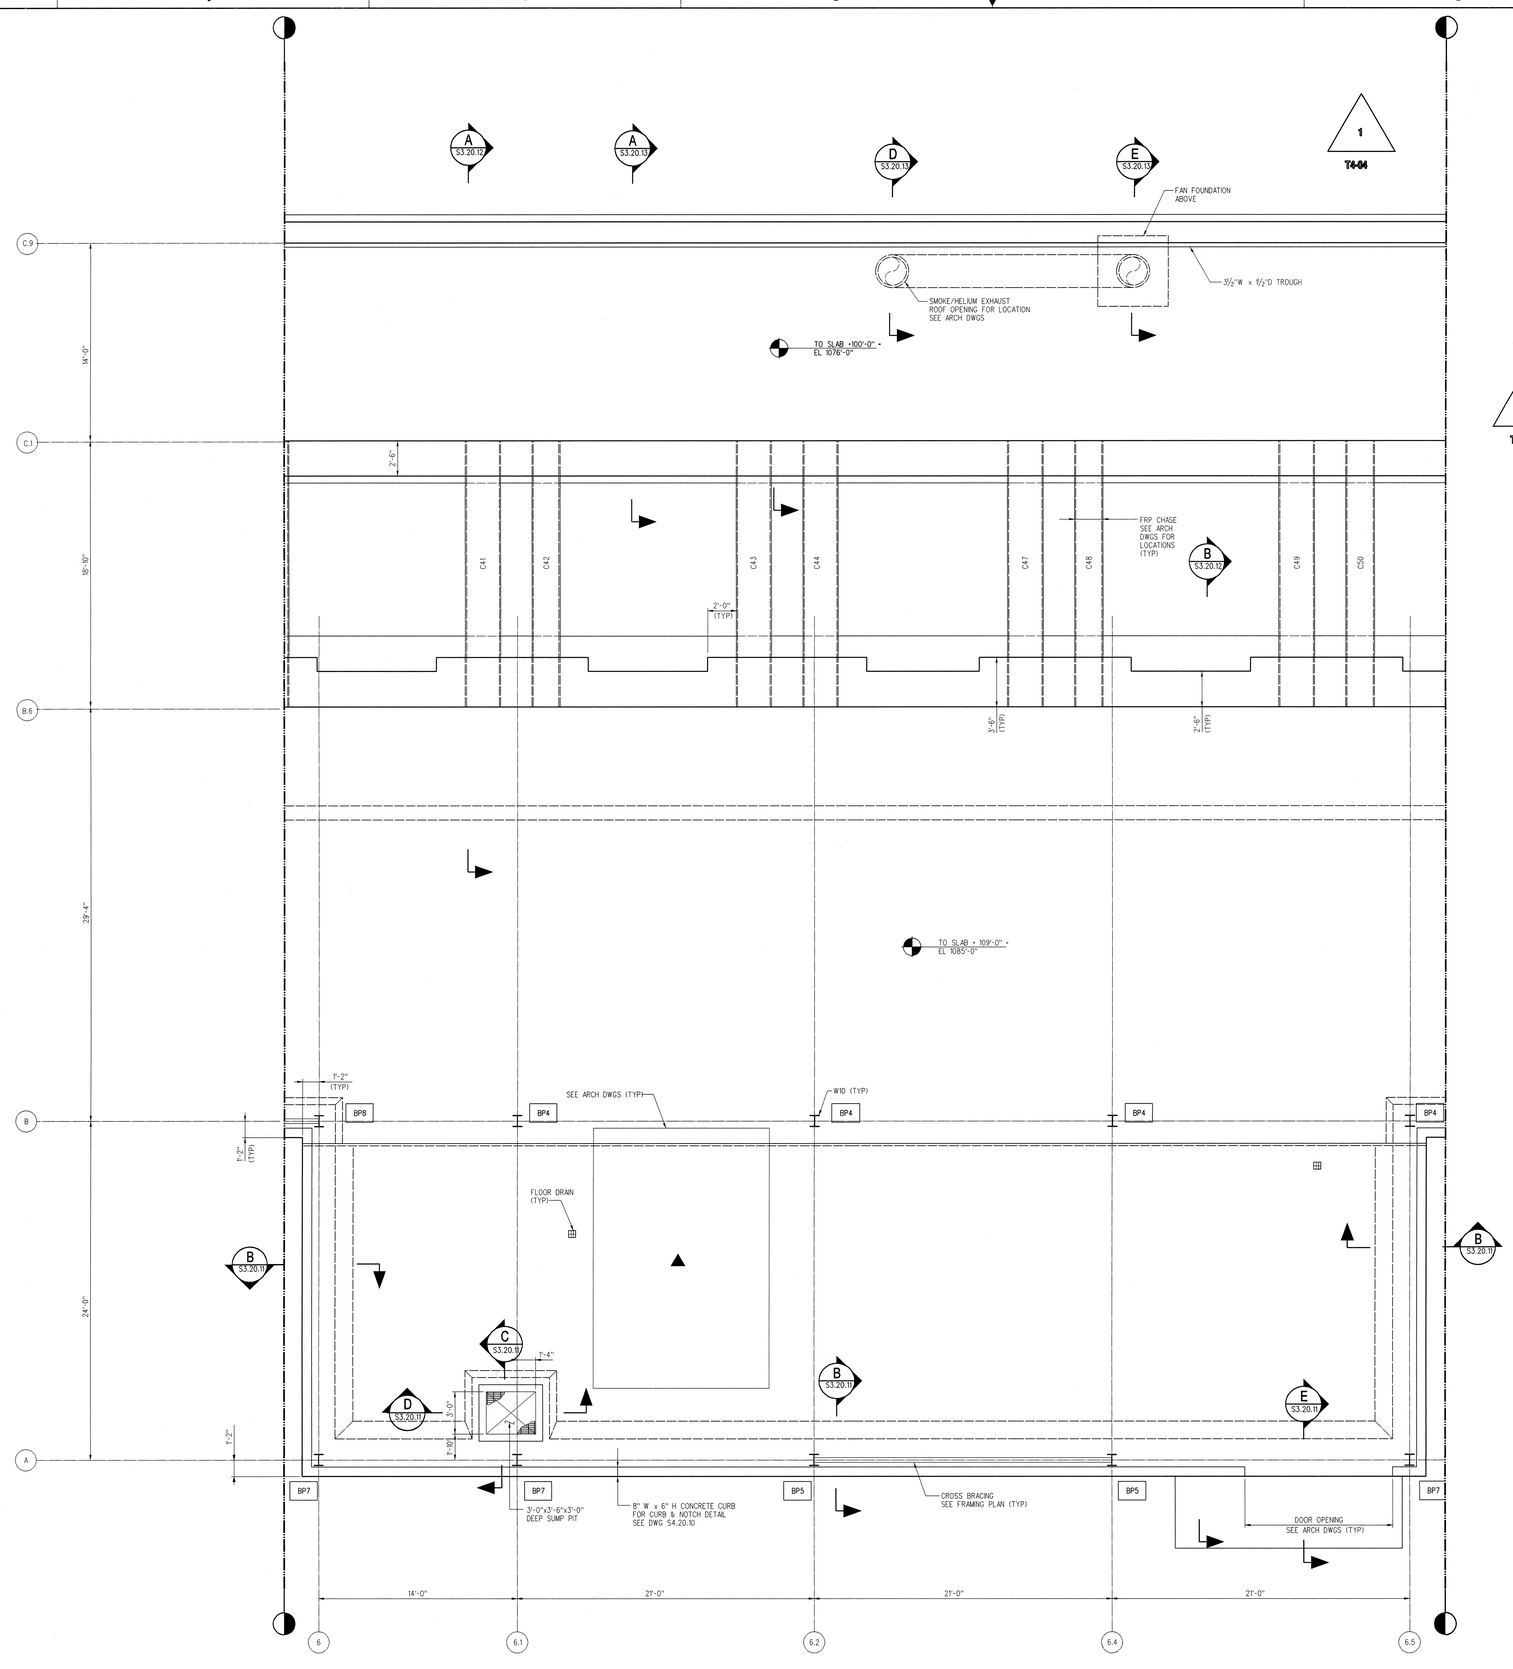

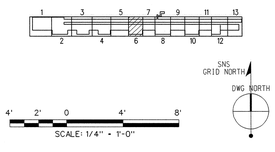

108030300-S8E-8300-A006

Knight Jacobs
Knight Jacobs Joint Venture
701 Scarboro Road
Oak Ridge, TN 37830
865-241-9433
fax 865-241-3400

Sverdrup
A Jacobs Company

UT-BATTELLE
Oak Ridge National Laboratory
managed for the DEPARTMENT OF ENERGY under U.S. GOVERNMENT contract DE-AC05-00OR22725
UT-BATTELLE, LLC. Oak Ridge, Tennessee

PROJECT NAME:
SPALLATION NEUTRON SOURCE

LINAC/KLYSTRON
STRUCTURAL FLOOR PLAN
LEVEL 1, SECTOR 6

1	48 S	49 P	50	PLANT 8	BLDG 8300	FL 1	SH. OF	TYPE P	CLASS
51	52	53	WBS 1.8.3.3	S2.01.06					REV 2

RPE		
	DSGN P. PARAVALOS/Y. GU	3/30/01
	DRW C. BAISLY	3/30/01
	CHKRW. CHEN/R.C. KRAWIEC	3/30/01
	DEPT	
	PE C. GARREN	4/6/01
	PJ T. MCLAUGHLIN	4/6/01
	REQ	
REV. 2 DATE 10/10/01	UTB J.R. LAWSON	4/6/01

DRAWING APPROVALS

REV	CHANGE TYPE	CHANGE CONTROL SYSTEM	CHANGE REQUEST NUMBER	DESCRIPTION	DSN	CHK	DEPT	DATE	PE	DATE	PJ	DATE	REQ	DATE	UTB	DATE	RPE	RPE NO	DATE	ST	CV	EC	EE	EM	IE	M	PD	SE	AR
2	-	4	-	BASIS OF AWARD - 10/3/01	YG	RCK		10/3/01	CLG	10/10/01	TMcL	10/10/01			JL	10/10/01	WC	106363	10/10/01	RCK	TW	BS	VS	BS	BJ	-	BS	-	MJ
1				CFC KLYSTRON SUBMITTAL-6/27/01, DCN'S T4-04 &T4-05	YG	RCK		6/27/01	CG	6/28/01	TMcL	6/28/01			JL	6/28/01	WC	106363	6/27/01	RCK	TW	BS	VS	BS	BJ	-	BS	-	MJ
0				CFC FE/LN SUBSTRUCTURE SUBMITTAL - 3/30/01	PP	WC		3/30/01	CG	4/06/01	TMcL	4/06/01			JL	4/06/01	WC	106363	3/30/01	SC	TW	BS	RL	BS	BJ	-	BS	-	WS

REVISION OR ISSUE PURPOSE — REVISION APPROVALS — SQUAD CHECK

NO REPRESENTATION OR WARRANTY, EXPRESSED OR IMPLIED, IS MADE AS TO THE ACCURACY, COMPLETENESS OR USEFULNESS OF THE INFORMATION OR STATEMENTS CONTAINED IN THESE DRAWINGS, OR THAT THE USE OR DISCLOSURE OF ANY INFORMATION, APPARATUS, METHOD, OR PROCESS DISCLOSED IN THESE DRAWINGS MAY NOT INFRINGE PRIVATE RIGHTS OF OTHERS. NO LIABILITY IS ASSUMED WITH RESPECT TO THE USE OF, OR FOR DAMAGES RESULTING FROM THE USE OF ANY INFORMATION, APPARATUS, METHOD, OR PROCESS DISCLOSED IN THESE DRAWINGS. DRAWINGS MADE AVAILABLE FOR INFORMATION TO BIDDER ARE NOT TO BE USED FOR OTHER PURPOSES AND ARE TO BE RETURNED UPON REQUEST OF THE FORWARDING CONTRACTOR.

NUMBER OF SECTION OR DETAIL — DRAWING ON WHICH SECTION OR DETAIL IS SHOWN

SECTION AND DETAIL KEY

THIS DOCUMENT CONTROLLED BY

CHANGE CONTROL SYSTEM 4

ENGINEERING PROCEDURE SNS-ENG-G00

$DATE$ $TIME$ $FILE$