NEXT ASS'Y: FINAL ASS'Y: 1

## NOTES:

1. FOR NOTES SEE DWG S2.01.02.

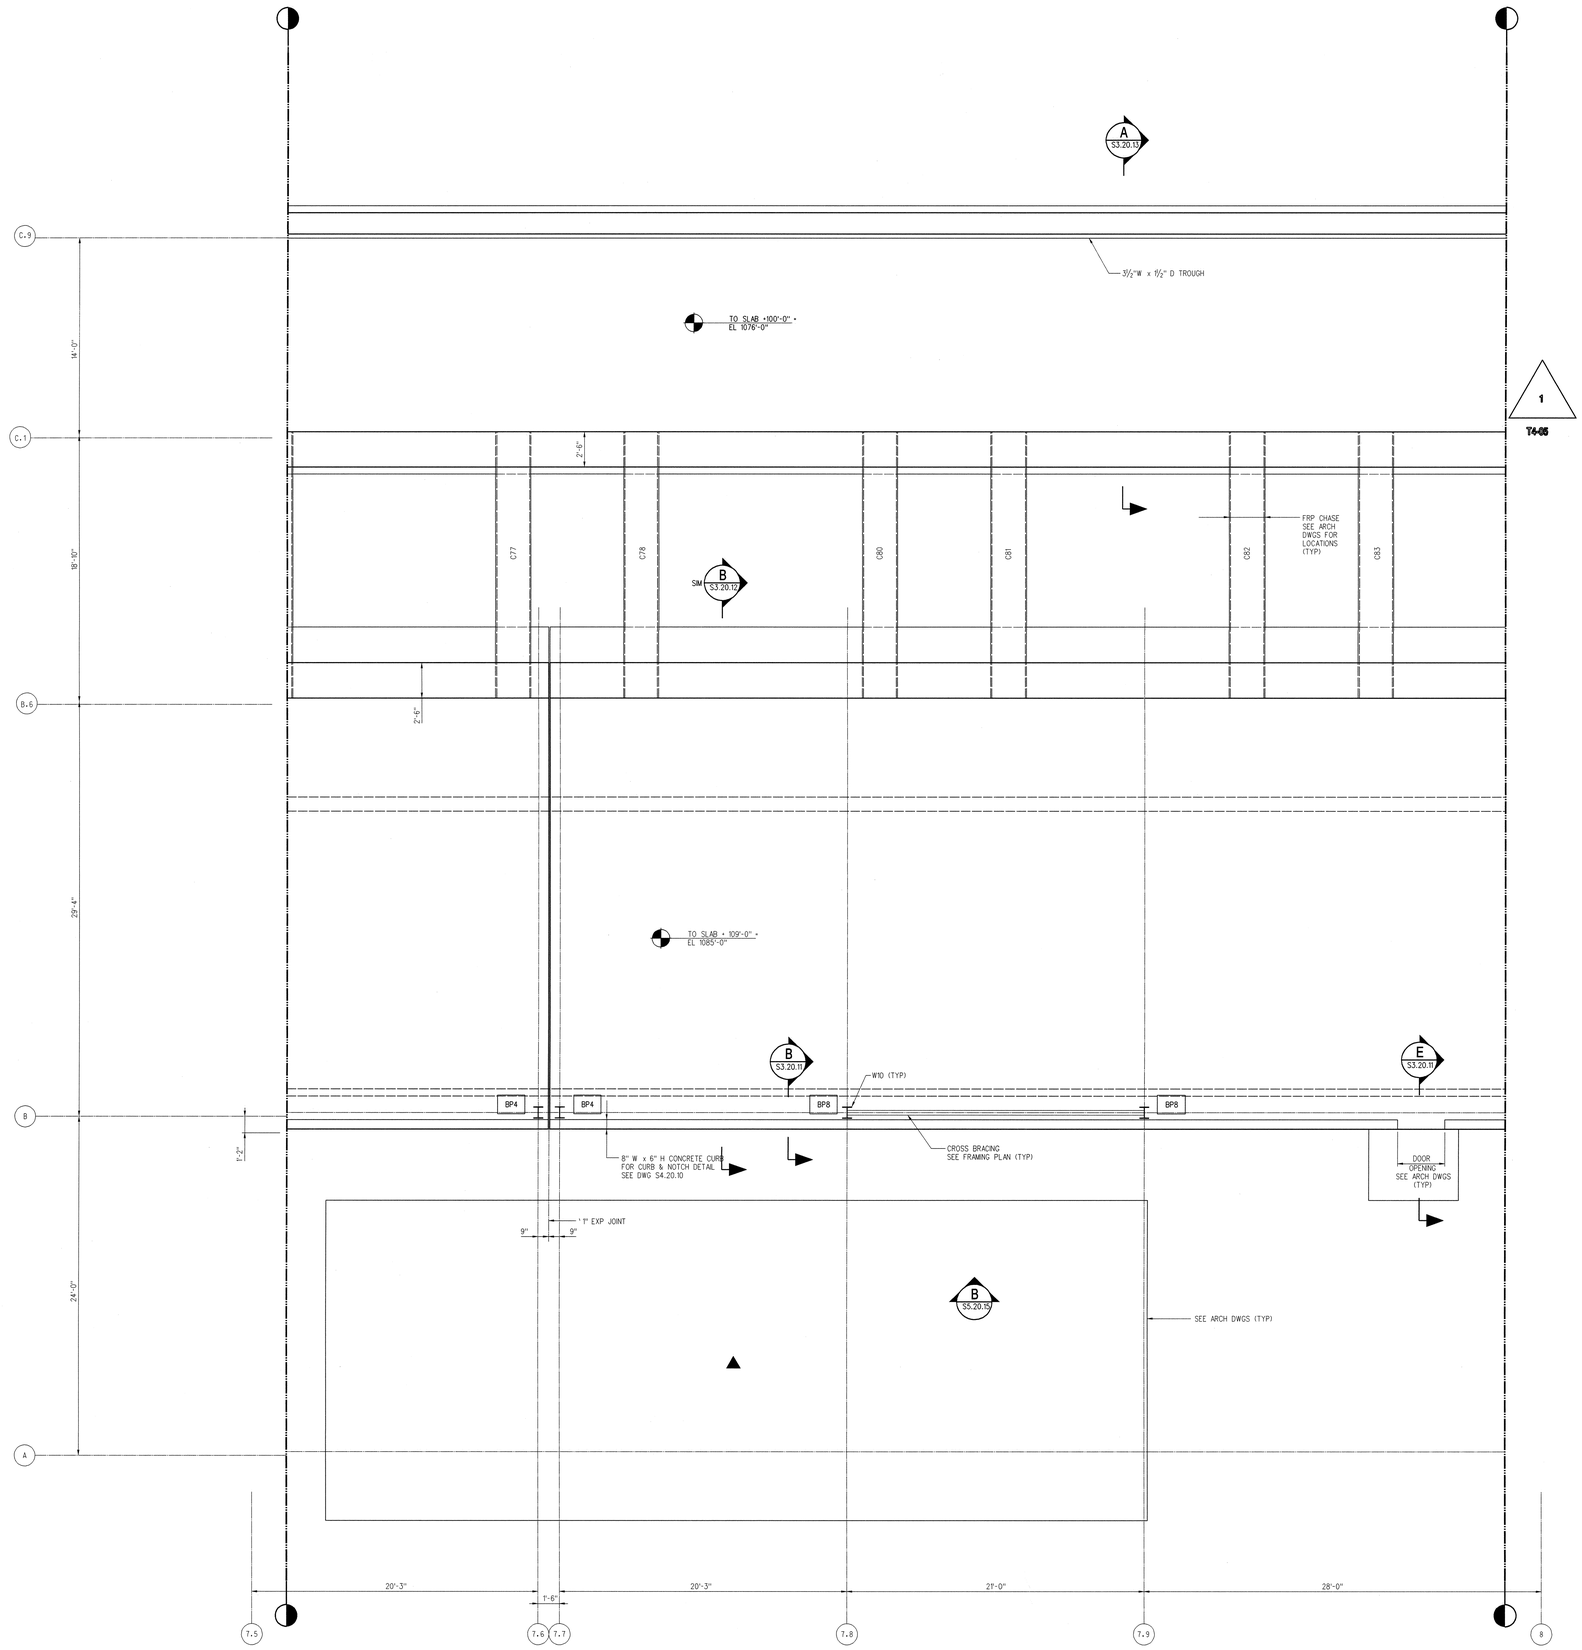


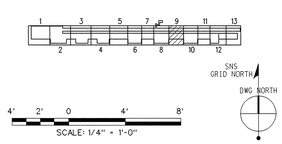


108030300-S8E-8300-A009

Knight Jacobs Joint Venture
701 Scarboro Road
Oak Ridge, TN 37830
865-241-9433
fax 865-241-3400

Sverdrup — A Jacobs Company

UT-BATTELLE — Oak Ridge National Laboratory
managed for the DEPARTMENT OF ENERGY under U.S. GOVERNMENT contract DE-AC05-00OR22725
UT-BATTELLE, LLC, Oak Ridge, Tennessee

PROJECT NAME:
SPALLATION NEUTRON SOURCE

LINAC/KLYSTRON
STRUCTURAL FLOOR PLAN
LEVEL 1, SECTOR 9

| 1 | 48 S | 49 P | 50 | PLANT 8 | BLDG 8300 | FL 1 | SH. | OF | TYPE P | CLASS |
|---|---|---|---|---|---|---|---|---|---|---|
| 51 | | 52 | | 53 | WBS 1.8.3.3 | S2.01.09 | | | | REV 2 |

| RPE | | | |
|---|---|---|---|
| | DSGN | P. PARAVALOS/Y. GU | 3/30/01 |
| | DRW | C. BAISLY | 3/30/01 |
| | CHK | W. CHEN/R.C. KRAWIEC | 3/30/01 |
| | DEPT | | |
| | PE | C. GARREN | 4/6/01 |
| | PJ | T. MCLAUGHLIN | 4/6/01 |
| | REQ | | |
| REV. 2 DATE 04/11/01 | UTB | J.R. LAWSON | 4/6/01 |

DRAWING APPROVALS

| REV | CHANGE TYPE | CHANGE CONTROL SYSTEM | CHANGE REQUEST NUMBER | DESCRIPTION | DSN | CHK | DEPT | DATE | PE | DATE | PJ | DATE | REQ | DATE | UTB | DATE | RPE | RPE NO | DATE | ST | CV | EC | EE | EM | IE | M | PD | SE | AR |
|---|---|---|---|---|---|---|---|---|---|---|---|---|---|---|---|---|---|---|---|---|---|---|---|---|---|---|---|---|---|
| 2 | - | 4 | - | BASIS OF AWARD - 10/3/01 | YG | RCK | | 10/3/01 | CG | 10/9/01 | TMcL | 10/9/01 | | | JL | 10/9/01 | WC | 106363 | 10/10/01 | RCK | TW | BS | VS | BS | BJ | - | BS | - | MJ |
| 1 | | | | CFC KLYSTRON SUBMITTAL - 6/27/01 & DCN T4-05 | YG | RCK | | 6/27/01 | CG | 6/28/01 | TMcL | 6/28/01 | | | JL | 6/28/01 | WC | 106363 | 6/27/01 | RCK | TW | BS | VS | BS | BJ | - | BS | - | MJ |
| 0 | | | | CFC FE/LN SUBSTRUCTURE SUBMITTAL - 3/30/01 | PP | WC | | 3/30/01 | CG | 4/06/01 | TMcL | 4/06/01 | | | JL | 4/06/01 | WC | 106363 | 3/30/01 | SC | TW | BS | RL | BS | BJ | - | BS | - | WS |

REVISION OR ISSUE PURPOSE — REVISION APPROVALS — SQUAD CHECK

NO REPRESENTATION OR WARRANTY, EXPRESSED OR IMPLIED, IS MADE AS TO THE ACCURACY, COMPLETENESS OR USEFULNESS OF THE INFORMATION OR STATEMENTS CONTAINED IN THESE DRAWINGS, OR THAT THE USE OR DISCLOSURE OF ANY INFORMATION, APPARATUS, METHOD, OR PROCESS DISCLOSED IN THESE DRAWINGS MAY NOT INFRINGE PRIVATE RIGHTS OF OTHERS. NO LIABILITY IS ASSUMED WITH RESPECT TO THE USE OF, OR FOR DAMAGES RESULTING FROM THE USE OF ANY INFORMATION, APPARATUS, METHOD, OR PROCESS DISCLOSED IN THESE DRAWINGS. DRAWINGS MADE AVAILABLE FOR INFORMATION TO BIDDER ARE NOT TO BE USED FOR OTHER PURPOSES AND ARE TO BE RETURNED UPON REQUEST OF THE FORWARDING CONTRACTOR.

NUMBER OF SECTION OR DETAIL — DRAWING ON WHICH SECTION OR DETAIL IS SHOWN

SECTION AND DETAIL KEY

THIS DOCUMENT CONTROLLED BY

CHANGE CONTROL SYSTEM 4

ENGINEERING PROCEDURE SNS-ENG-G00

$DATE$ $TIME$ $FILE$