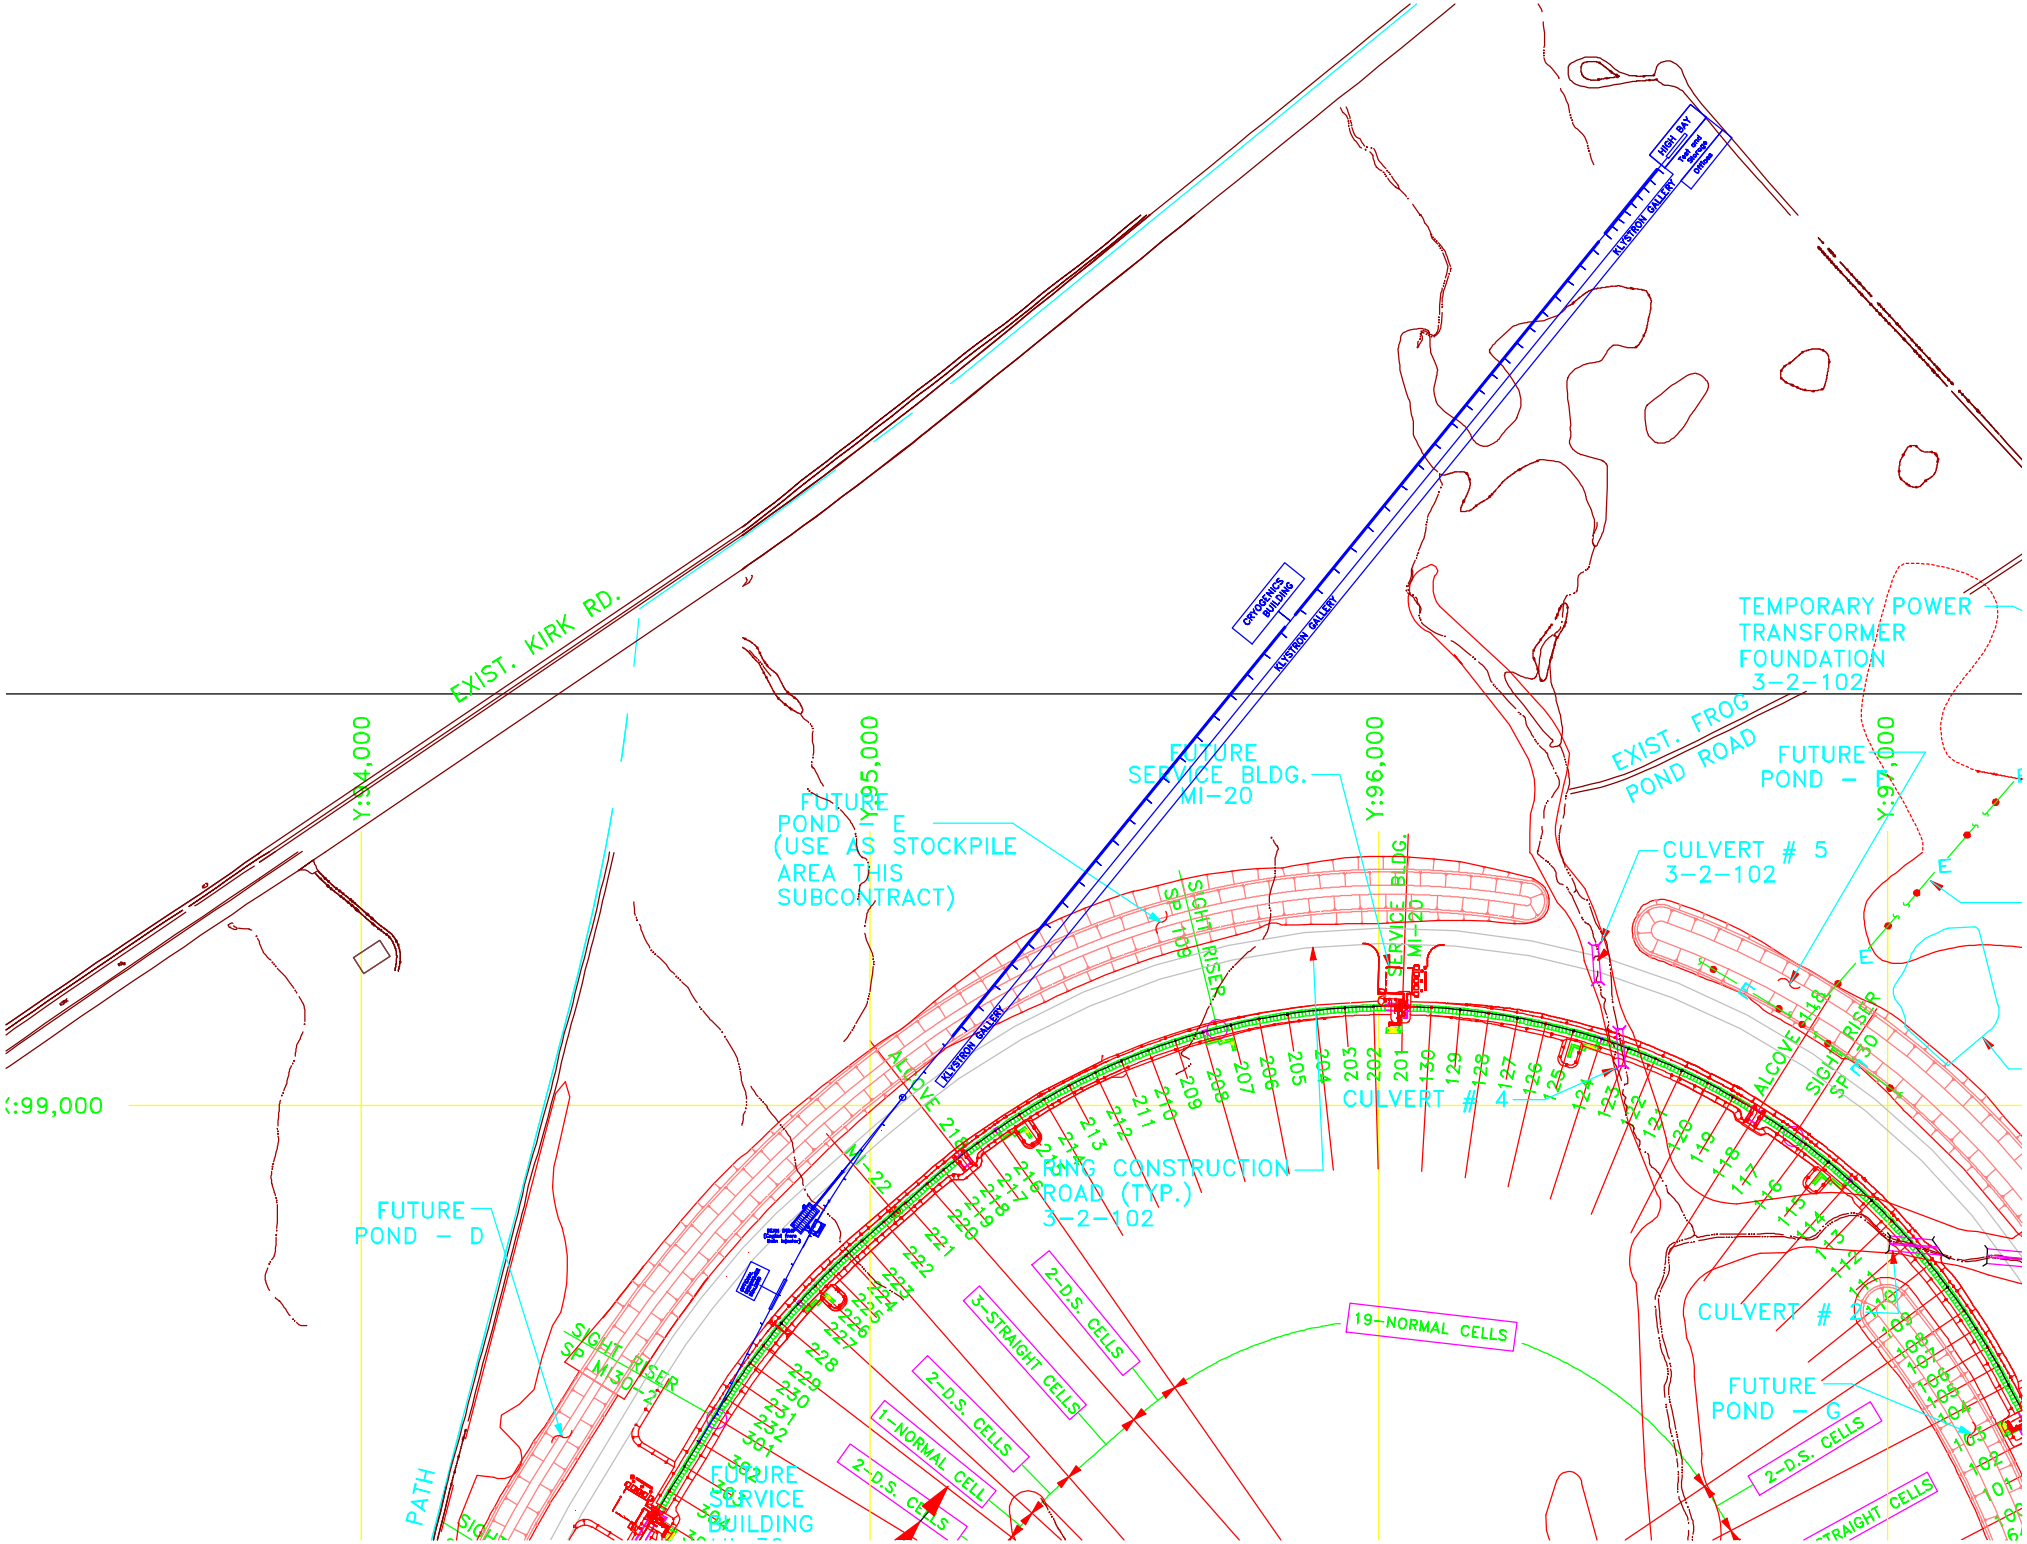

EXIST. KIRK RD.
Y:94,000
Y:95,000
Y:96,000
Y:97,000
X:99,000
FUTURE POND – E (USE AS STOCKPILE AREA THIS SUBCONTRACT)
FUTURE SERVICE BLDG. MI-20
CRYOGENICS BUILDING
KLYSTRON GALLERY
HIGH BAY
Test and Storage Offices
TEMPORARY POWER TRANSFORMER FOUNDATION 3-2-102
EXIST. FROG POND ROAD
FUTURE POND – F
CULVERT # 5 3-2-102
SIGHT RISER SP 109
SERVICE BLDG. MI-20
ALCOVE 218
ALCOVE 118
SIGHT RISER SP 130
CULVERT # 4
RING CONSTRUCTION ROAD (TYP.) 3-2-102
FUTURE POND – D
SIGHT RISER SP M30-2
2-D.S. CELLS
3-STRAIGHT CELLS
1-NORMAL CELL
19-NORMAL CELLS
CULVERT # 2
FUTURE POND – G
FUTURE SERVICE BUILDING
PATH